Pole Mounted
6 WAY DISTIBUTION BOX
For Service Connection of A.B Conductor

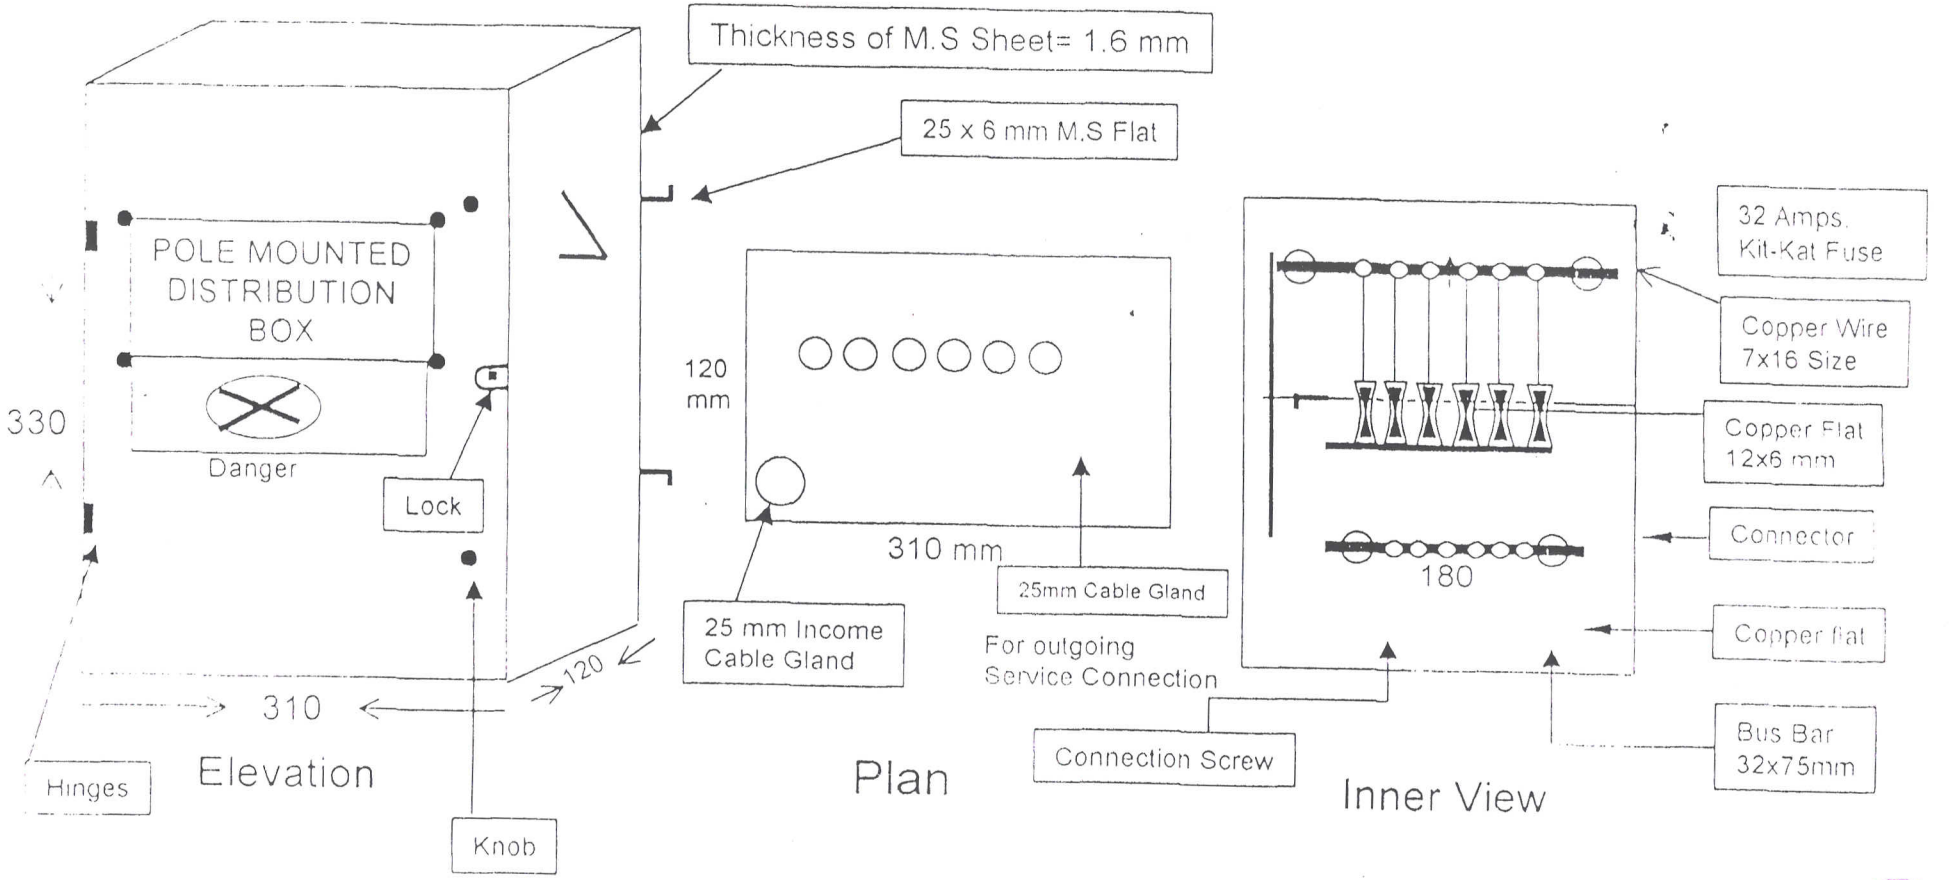

WESCO LTD. BIRLA